887

PROPOSED SEWAGE SYSTEM
FOR
LAWRENCE SMALL
SEABROOK, N.H.
SCALE 1" = 20' OCT 1970
PARKER SURVEY ASSOC. INC.
SEABROOK, N.H.

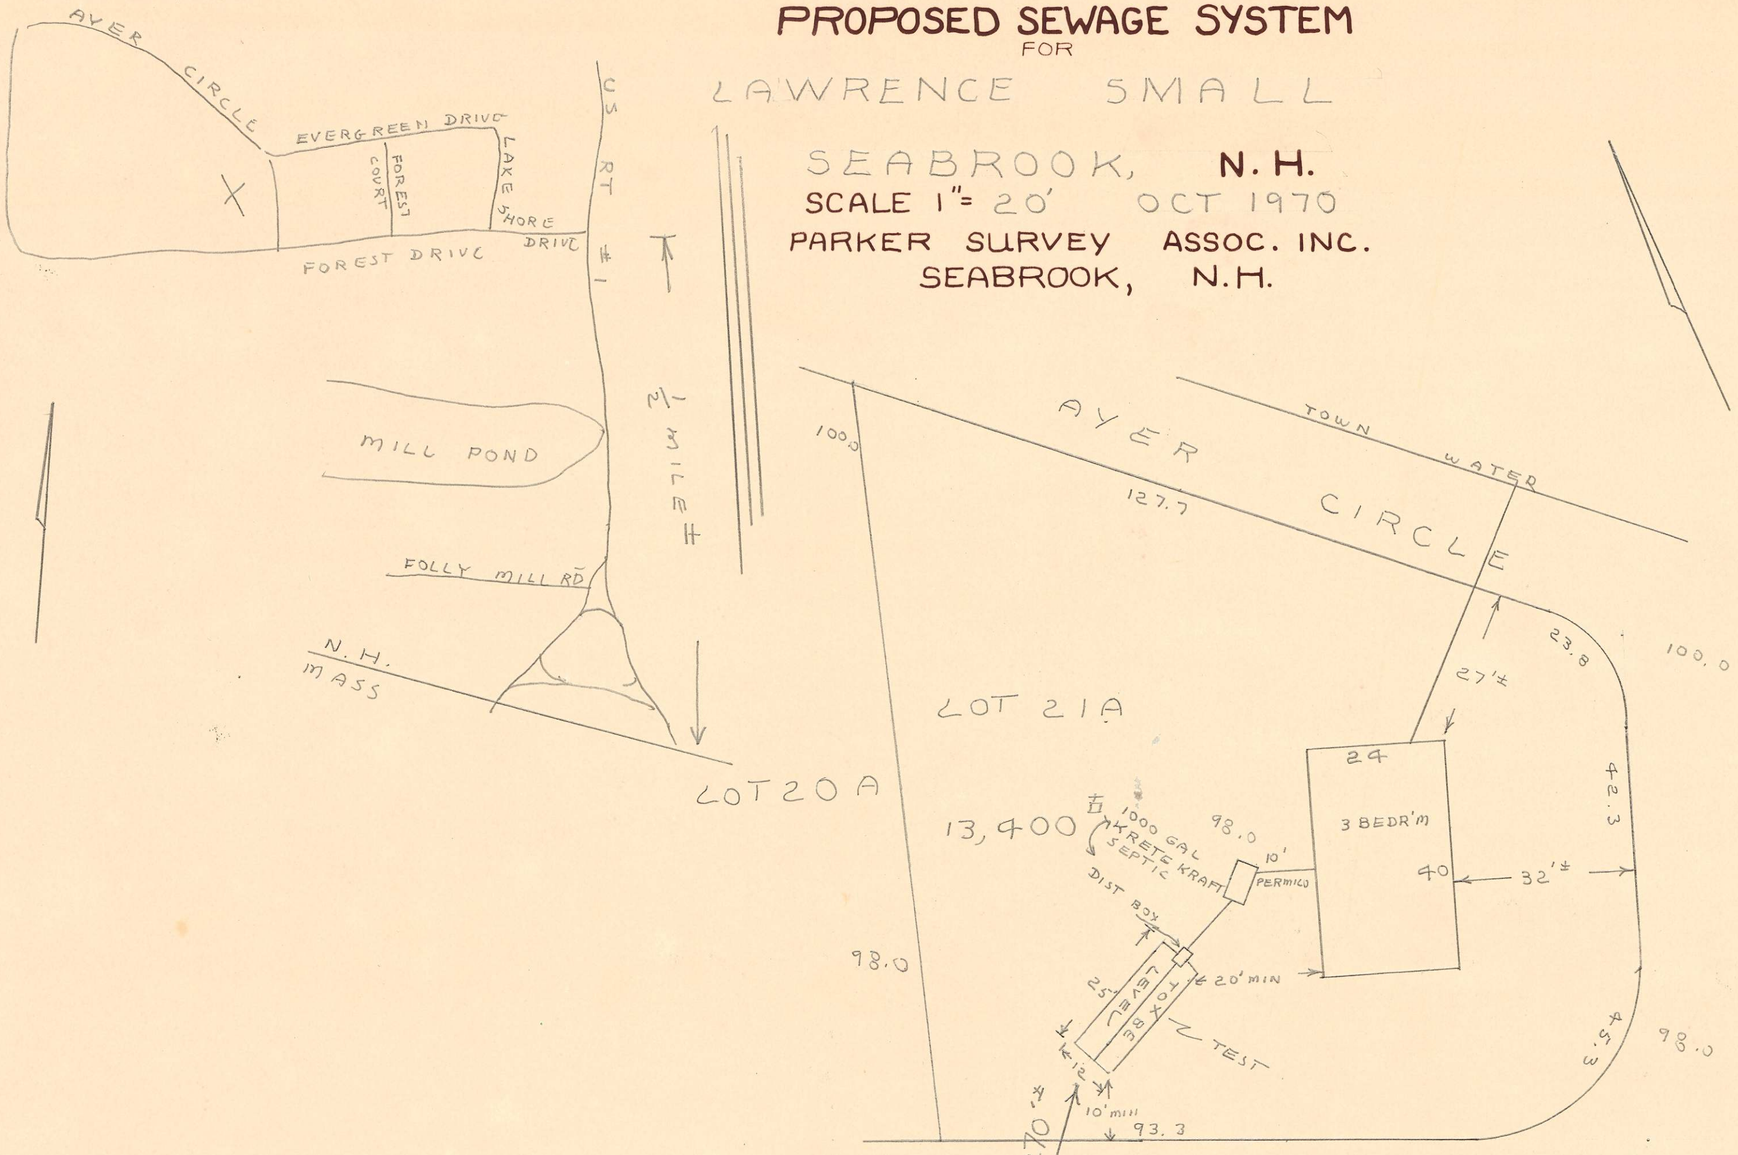

TEST PIT & SOIL LOG

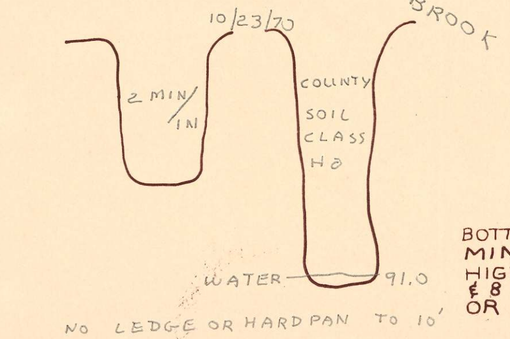

BOTTOM OF LEACHING AREA MIN OF 4 FT. ABOVE HIGH WATER TABLE & 8 FT. CLAY, HARD PAN OR LEDGE

PARTIAL SECTION OF LEACHING BED

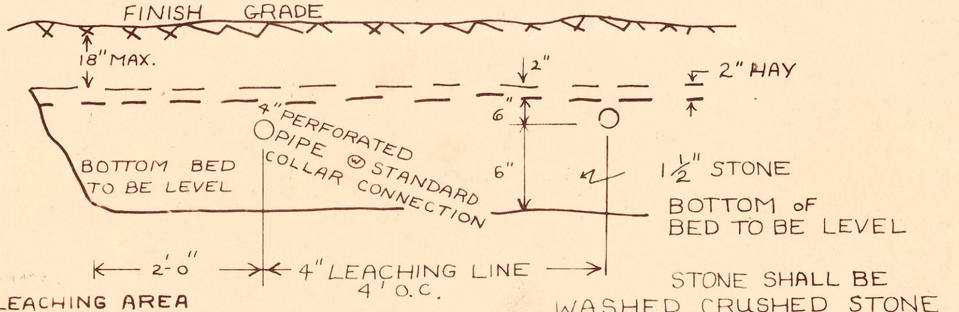

STONE SHALL BE WASHED CRUSHED STONE OR WASHED GRAVEL FREE FROM IRON, FINES, DUST & ORGANIC MATTER AS LAID

887

887